Ref: Double Leaf TGV Swan Neck Entrance Gates (Fully Boarded) *(design similar to this drawing)*

Gate Stile Profile

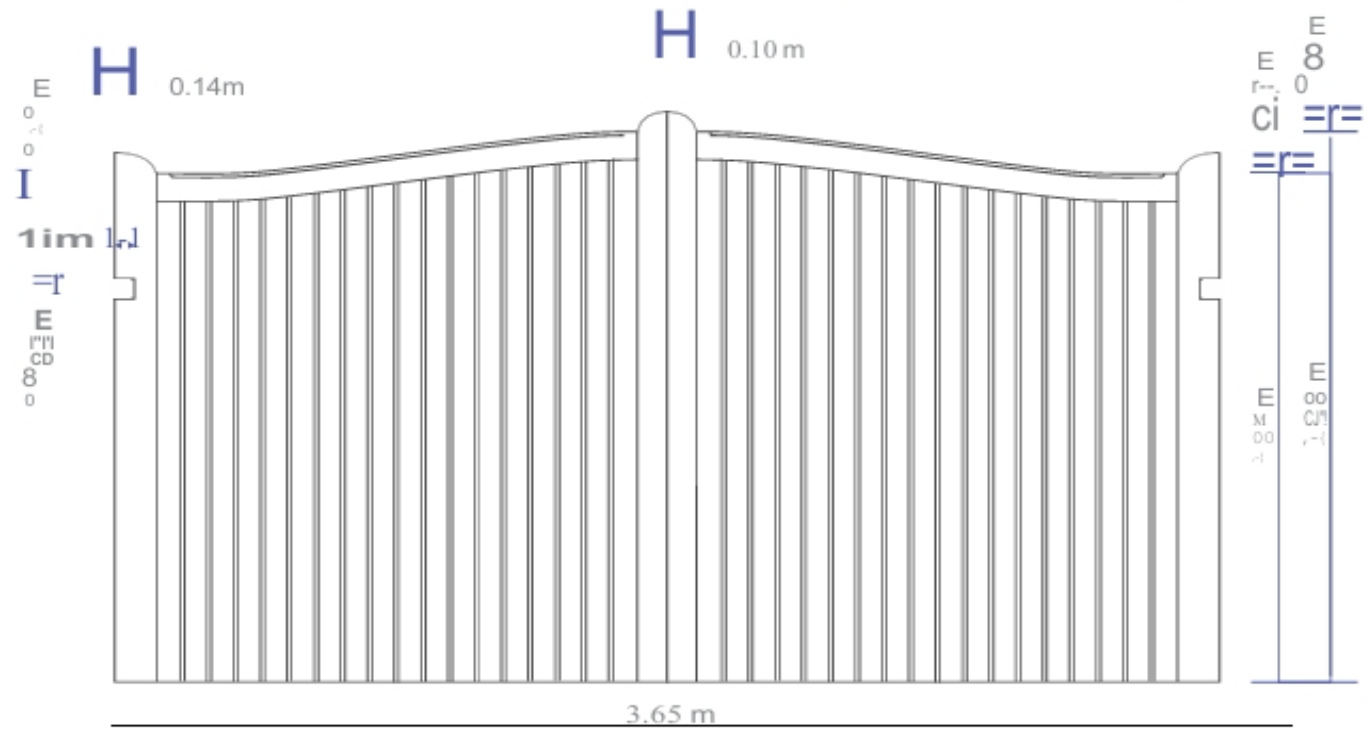

GATE SPECIFICATIONS:

Swing Gates: Double Leaf
Wood Species: Iroko
Frame Depth: 70mm
Rebated Centre Stiles: 25mm
pt Gate to Open: R/H side opening inwards pt
Gate Stile Profile: 70mm high, as per drawing
Gate Hinges: 2no. rebated adjustable top hinges, inc. 2no hinge cut-outs
Manufactured for Automation: In-ground gate operators
Treatment: Liberon Teak Oil with UV filters
Gate Furniture: PPC Black (RAL9005)

HERITAGE FENCING & GATES
Unit 2, S High Street, Maidenhead, Berkshire SL6 1JN
Tel: 01628 822800
Email: info@heritage-fencing.co.uk

Client: Mr D Oliver	
Address:	
Drawing Title: Double Leaf TGV Entrance Gates	
Drawn By: R Banks	Scale: 1:25
Date: 26/03/2025	Dimensions in: Metres
© Heritage Fencing& Gates Ltd 2025	Drawing No. 295/25
All dimensions to be checked on site and not scaled from this drawing	